CENTRAL NEW MEXICO ELECTRIC COOPERATIVE INC.
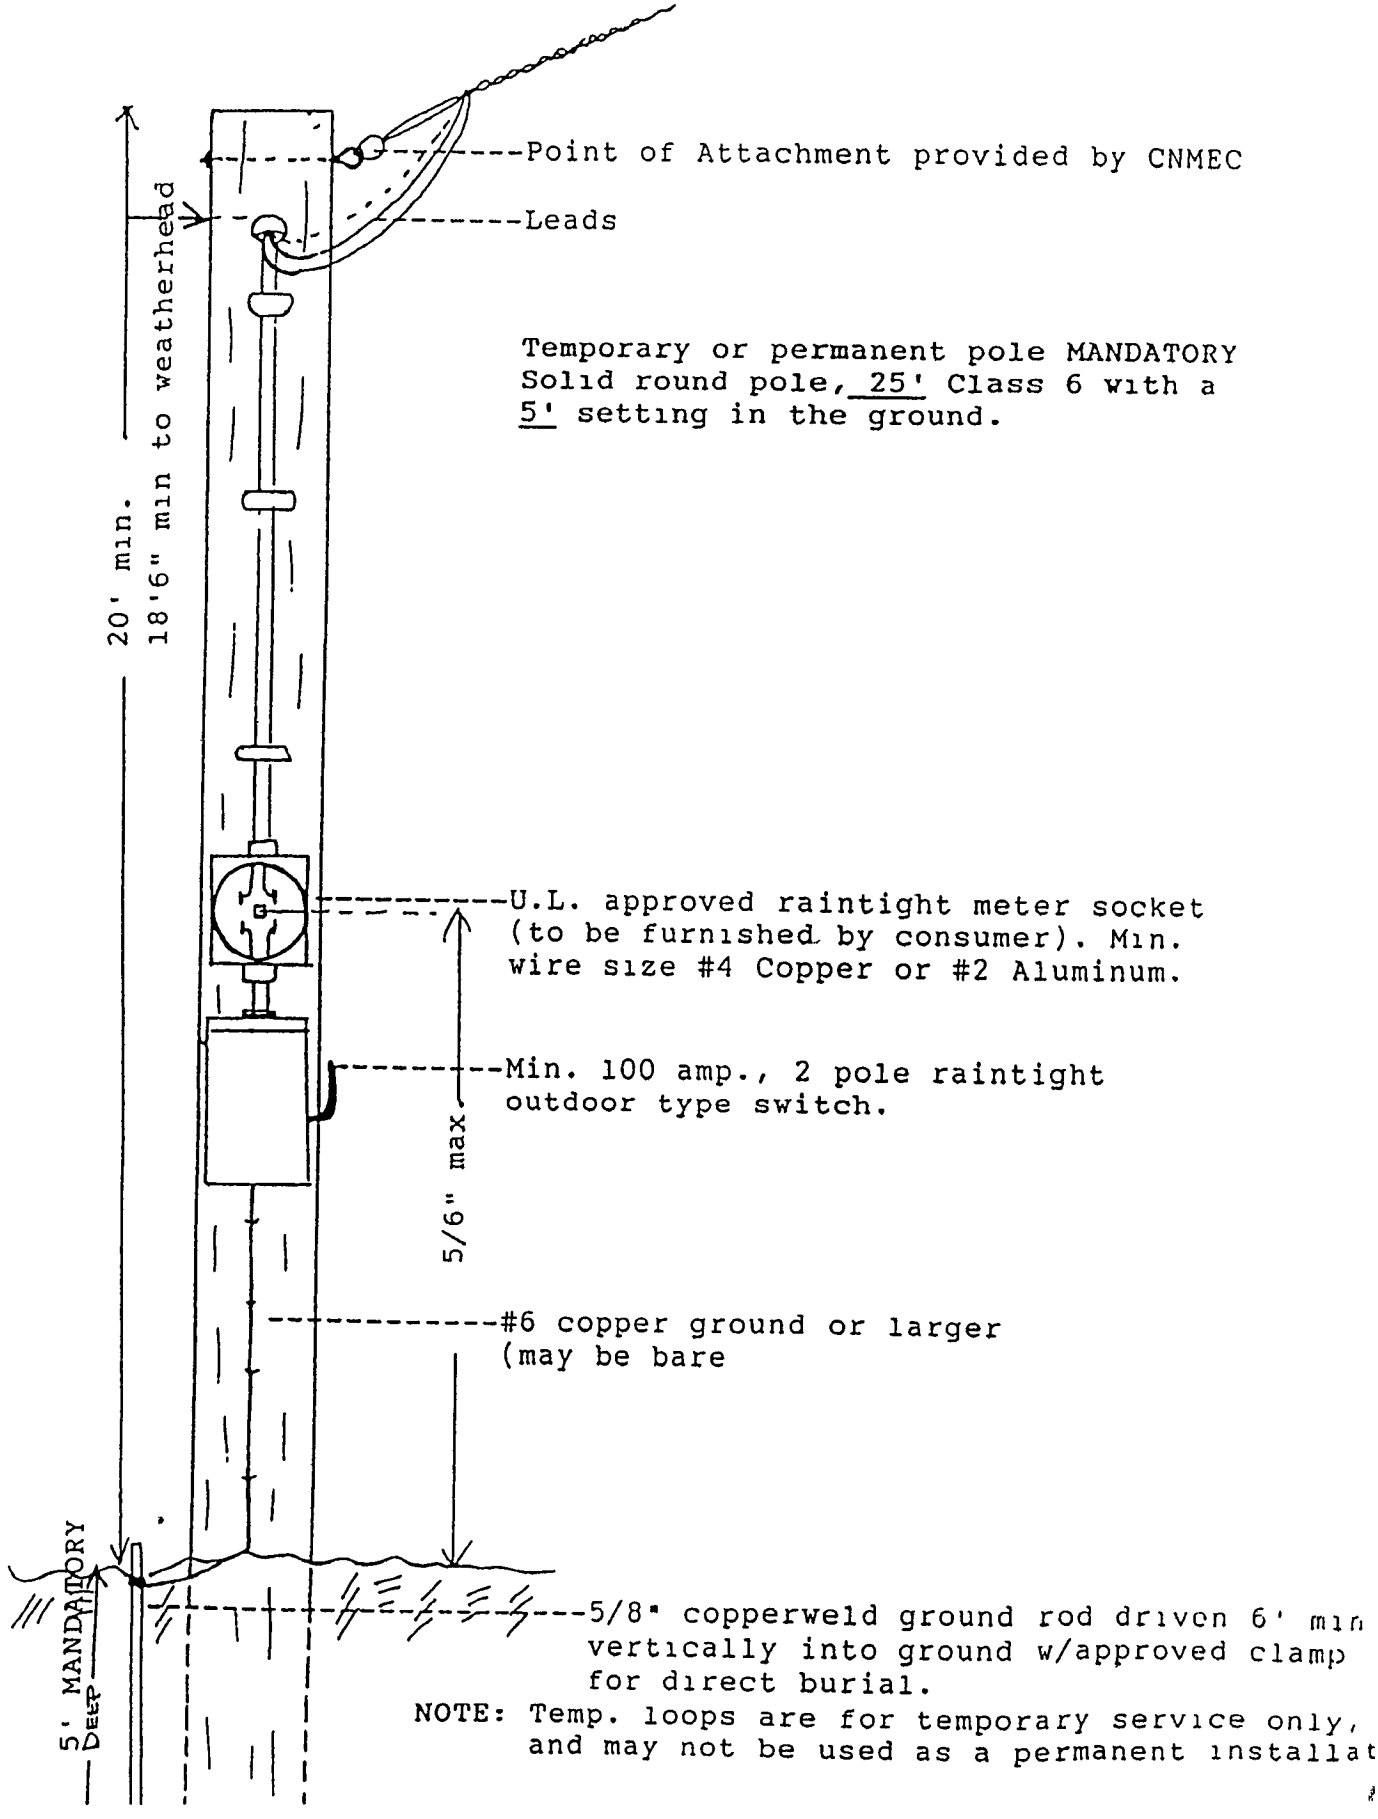
Temporary or Permanent pole Requirements
120/240 single phase 3 wire service
pole mounted permanent or temporary service installation